DISC GOLF FAIRWAY

#1	180 FT
#2	200 FT
#3	230 FT
#4	140 FT
#5	280 FT
#6	290 FT
#7	240 FT
#8	425 FT
#9	260 FT
A	HOLE LOCATION

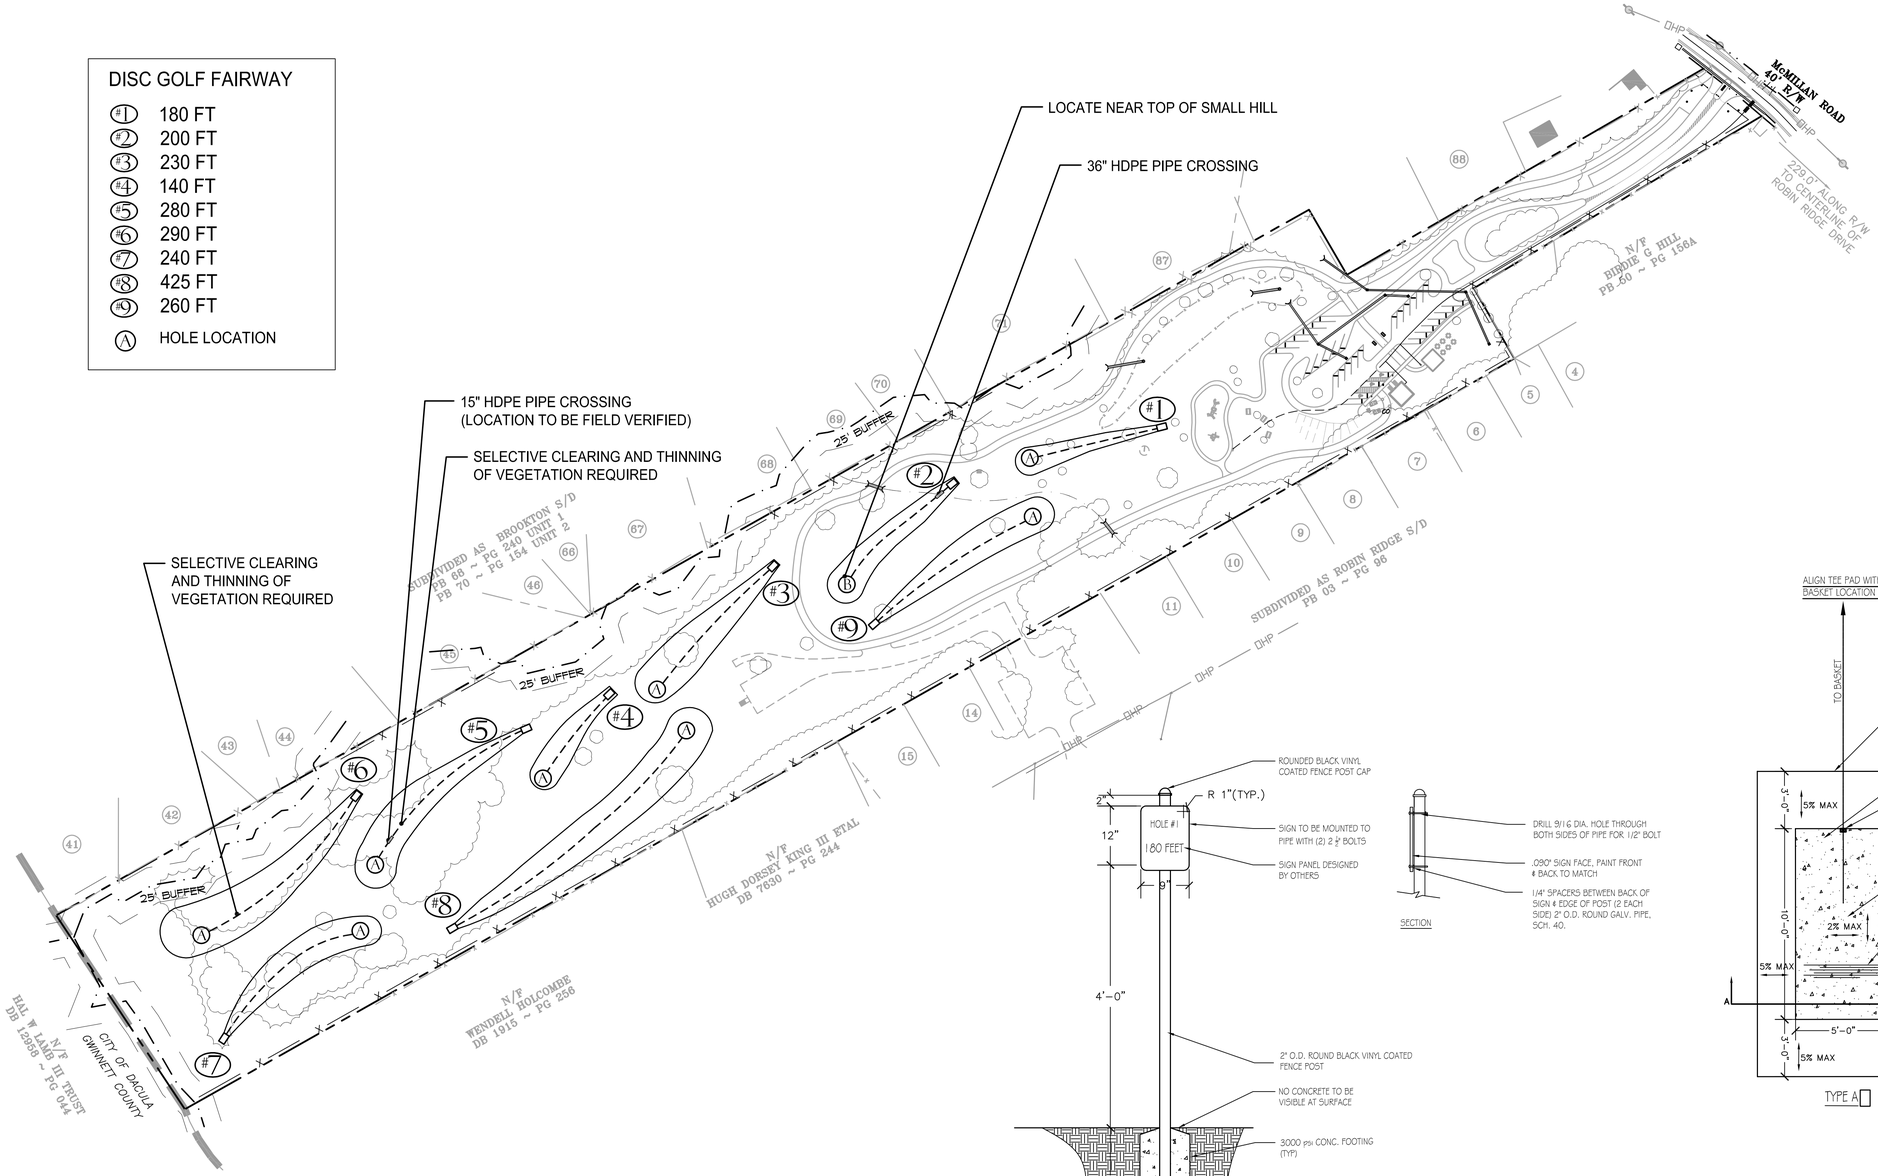

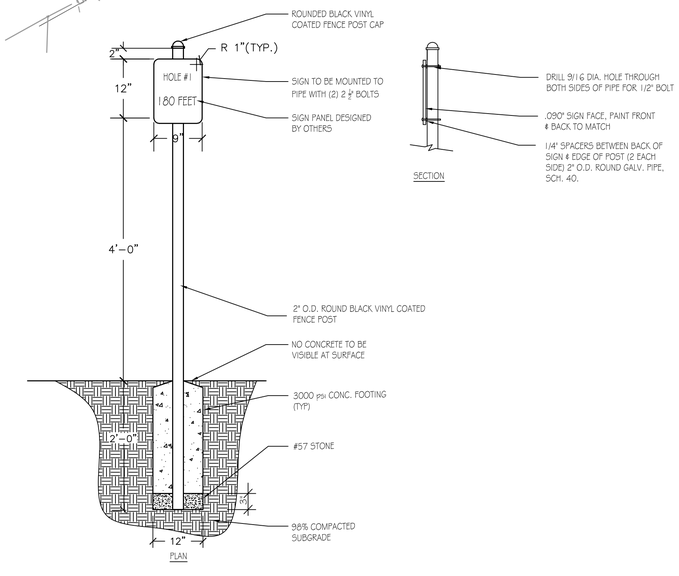

1 DETAIL — SIGN DETAIL
N.T.S.

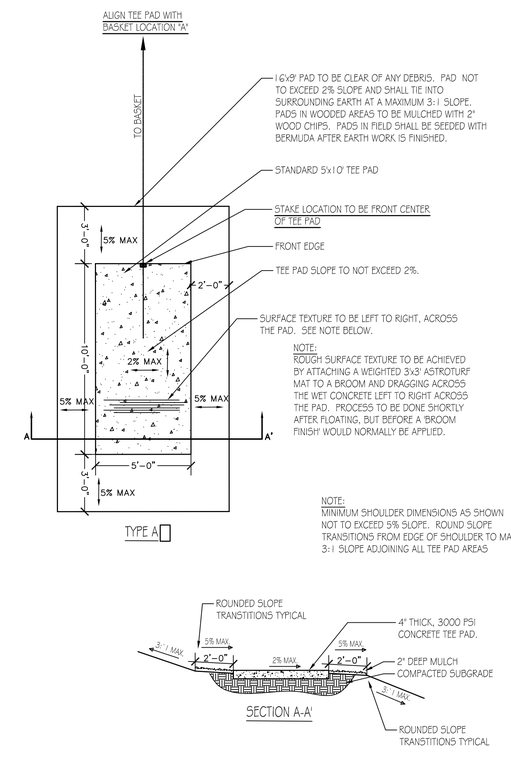

2 DETAIL — DISC GOLF TEE PAD DETAILS
N.T.S.

MAPLE CREEK PARK DISC GOLF COURSE

LANDSCAPE ARCHITECTURAL CONCEPT

425 McMILLAN ROAD, DACULA, GEORGIA

SEPTEMBER 8, 2016

100' 0 100' 300'

GRAPHIC SCALE (in feet)
1 INCH = 100 FT.

OVERALL LAYOUT PLAN

MDA
MCFARLAND-DYER & ASSOCIATES
4174 SILVER PEAK PARKWAY, SUWANEE, GEORGIA 30024
PHONE (770) 932-6550 FAX (770) 932-6551
WWW.GOMDA.NET